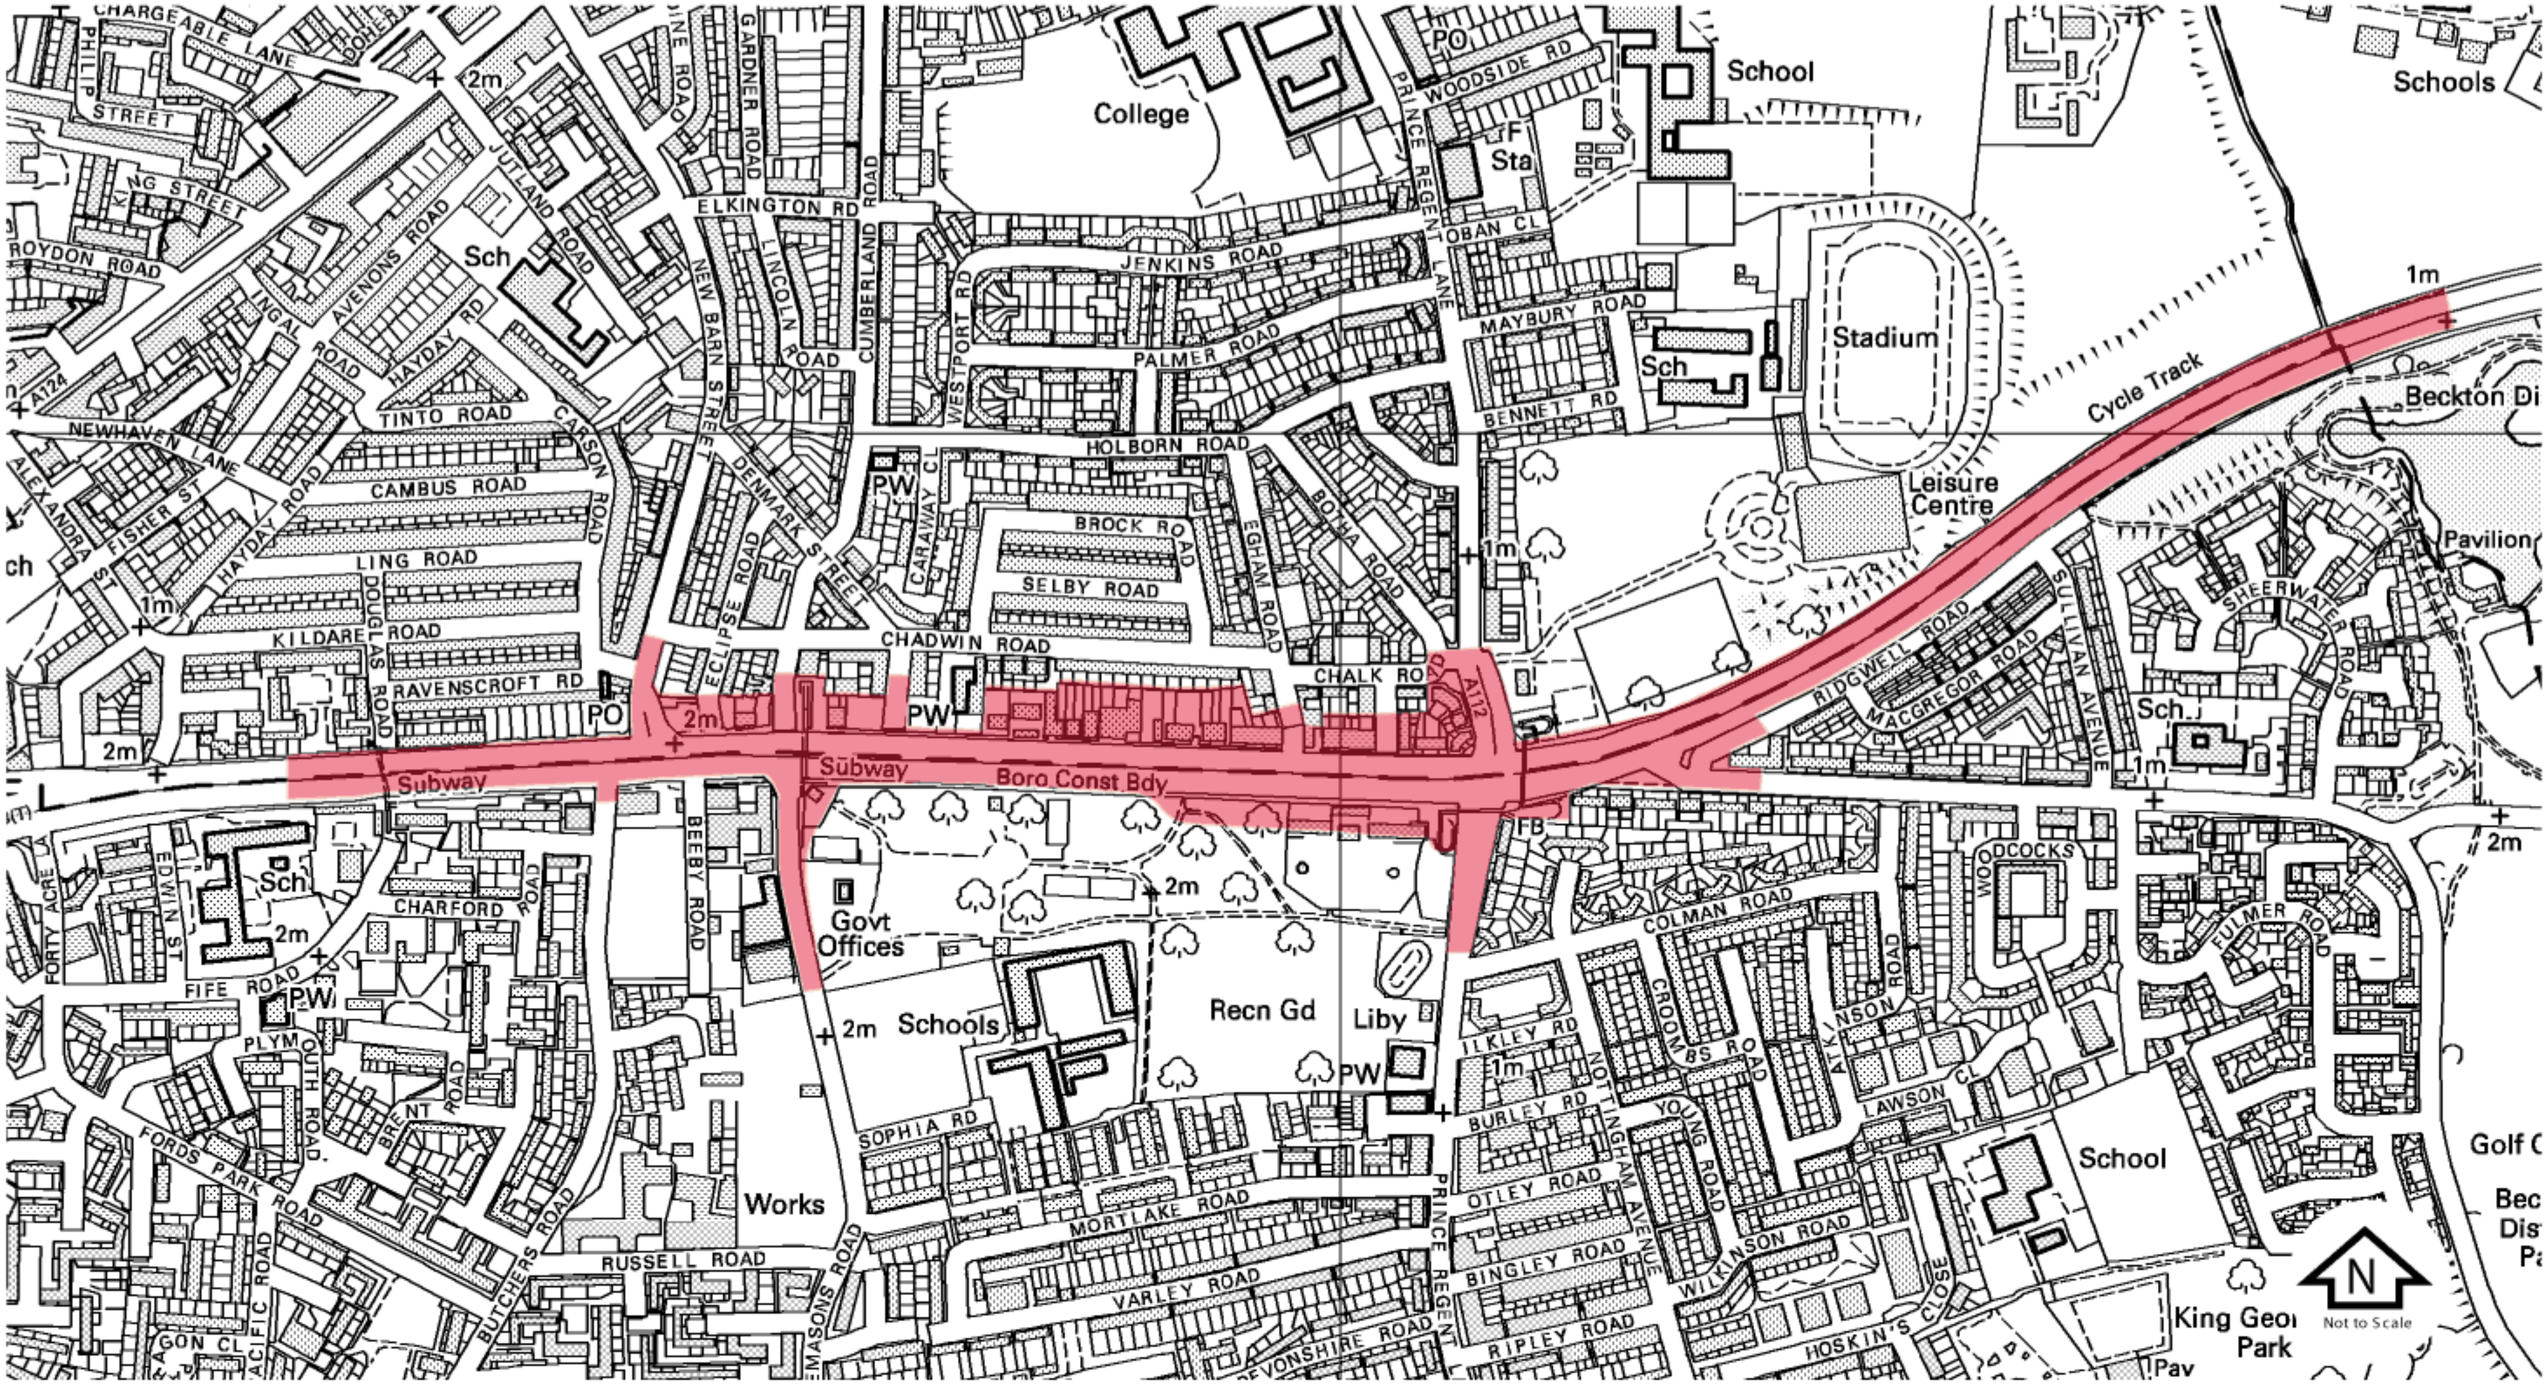


© Crown copyright. All rights reserved. LB Newham LA086517 2001

Map T7

Proposed Junction Improvements A13/A112